


NORTH

PRINT OF
PROPOSED
PLANTING

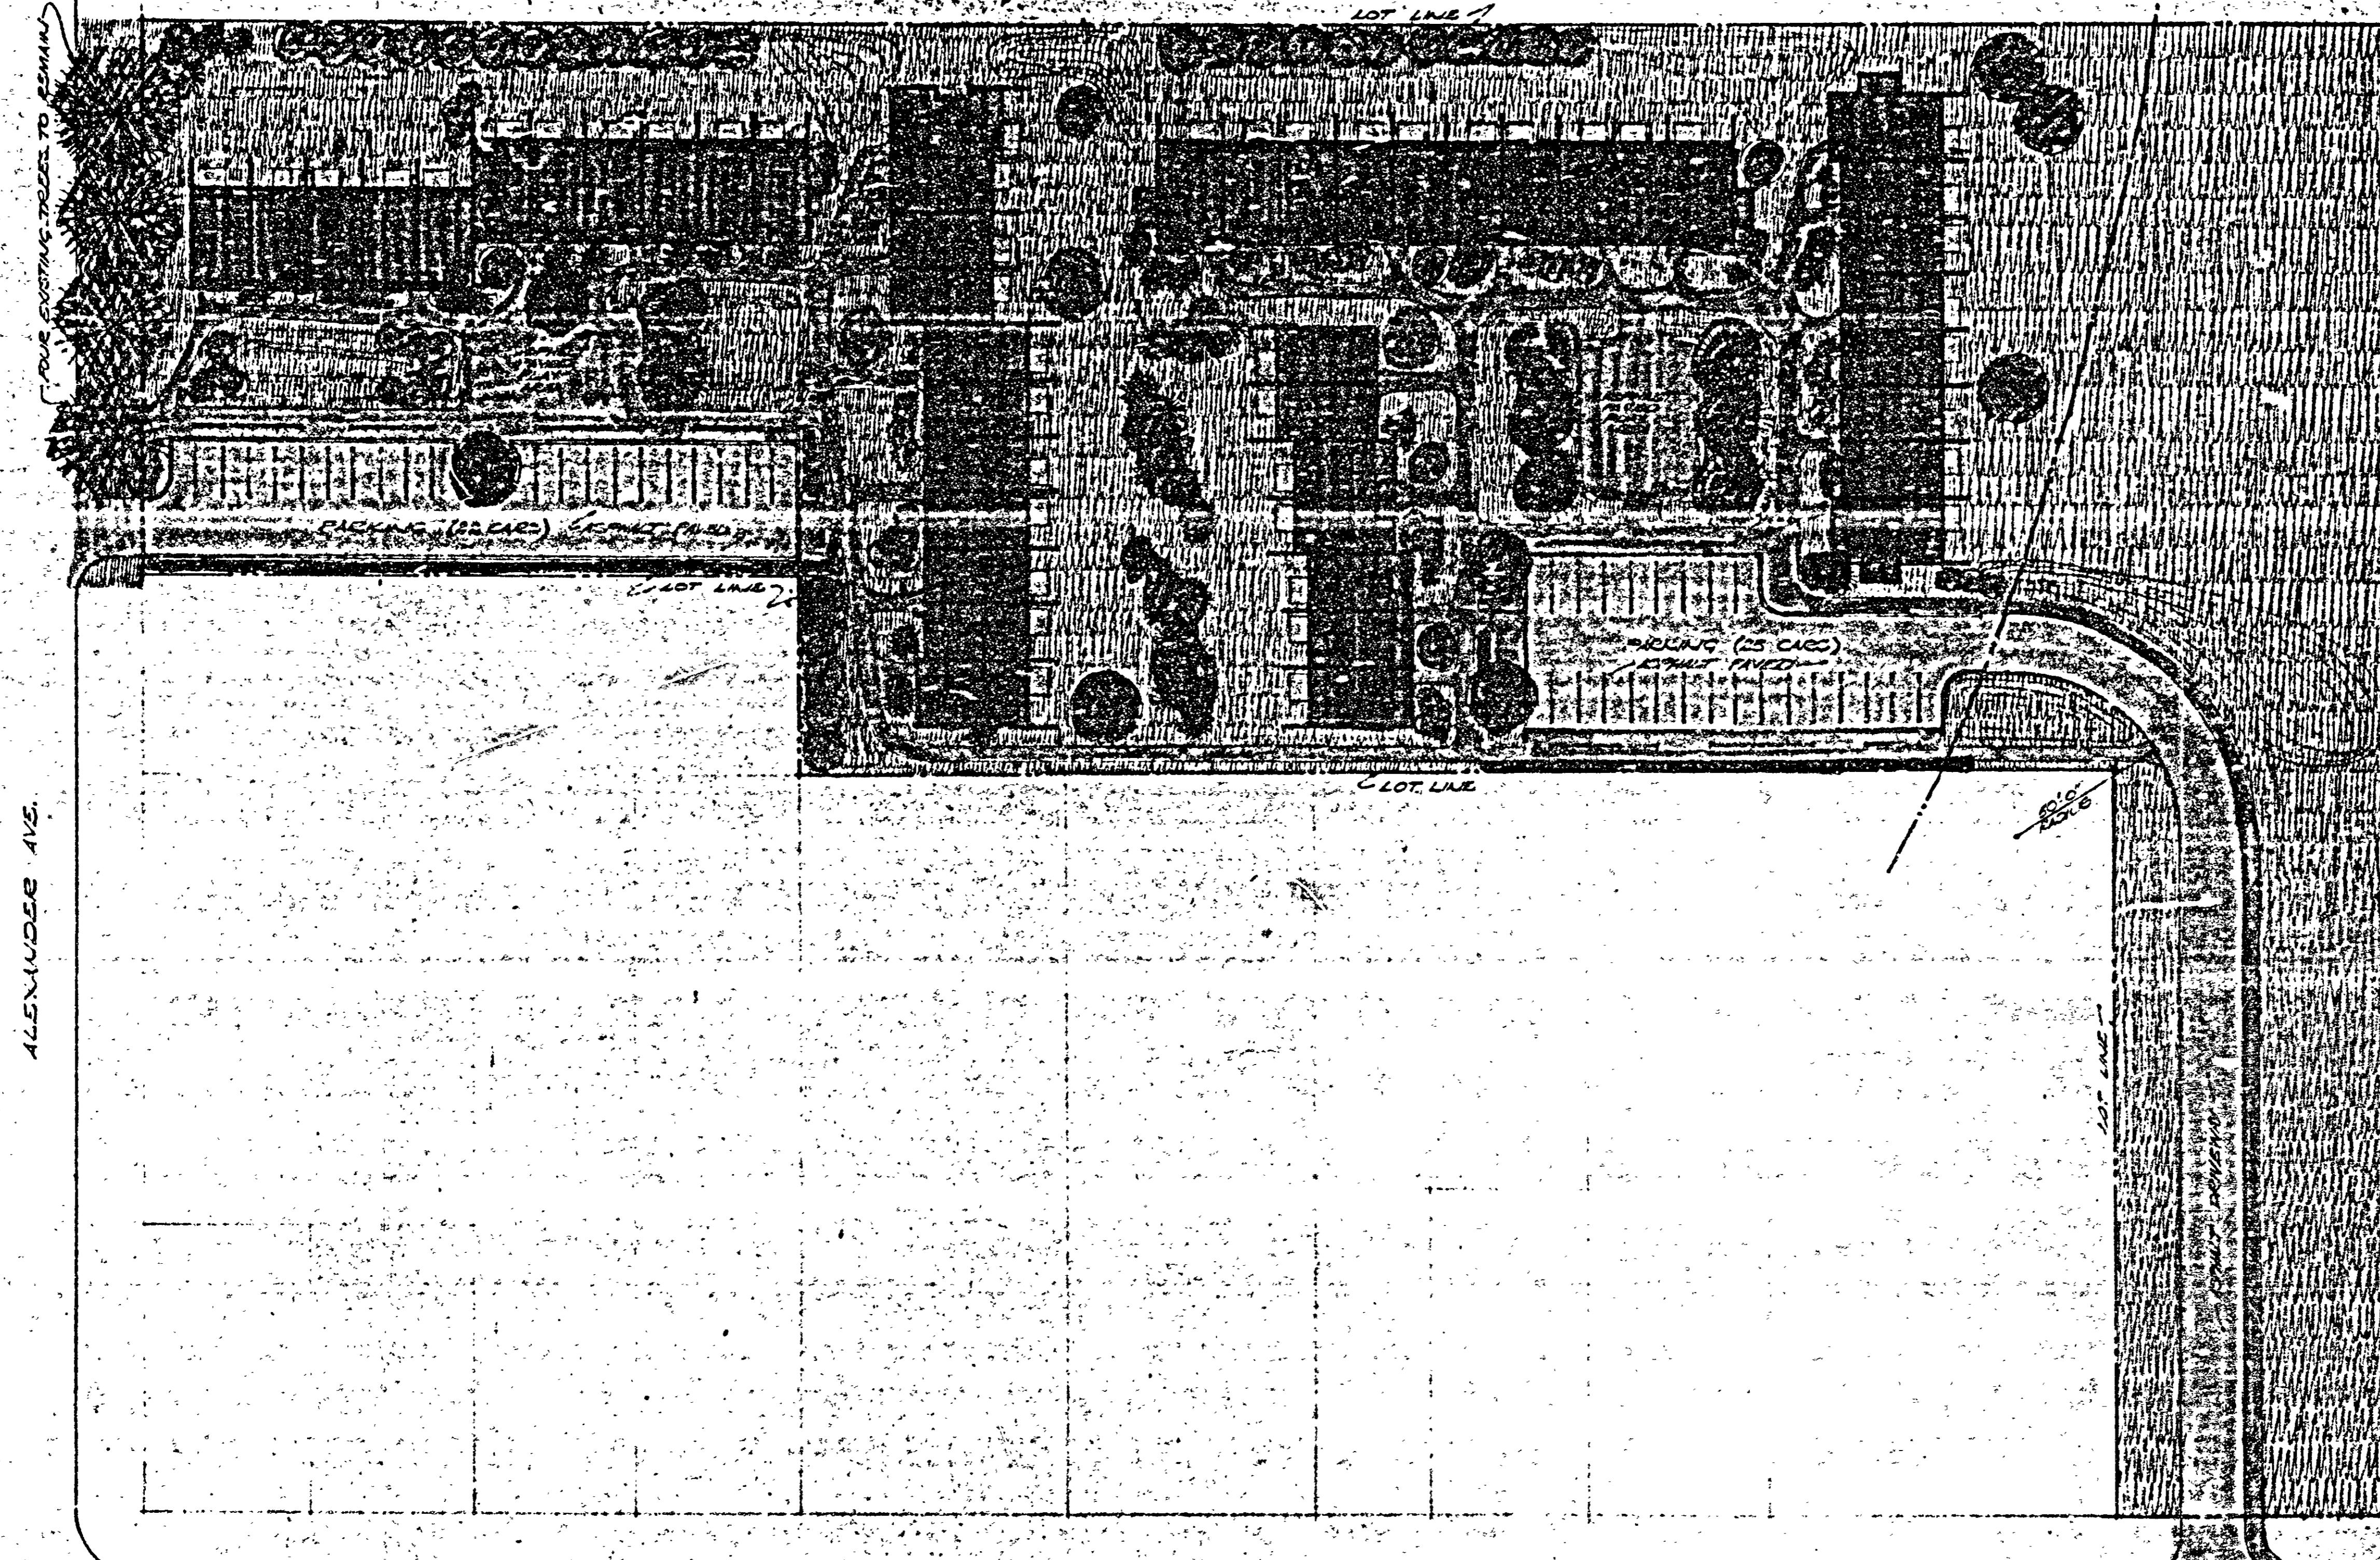

LIST OF PLANT MATERIAL			
COMMON NAME	BOTANICAL NAME	SIZE	QTY.
SCOTCH PINE	PINUS HAGGAE	~ 3'4"	45
WHITE CEDAR	THUJA OCCIDENTALIS	~ 3'4"	450
PAPER BIRCH (CLUMP)	BETULA PAPYRIFERA	1'2" 8'10"	6
SUGAR MAPLE	ACER SACCHARUM	1'2" 8'10"	11
Lombardy Poplar	POPULUS NIGRA THERSTINA	2'3" 0'8"	20
Weeping Willow	CALYC.BABYLONICA	2'3" 8'4"	8
LILAC	SYRINGA VULGARIS	CLUMP 4'6"	25
MOCK ORANGE	PHILADELPHUS	CLUMP 4'6"	25
MUGHO PINE	PINUS MUGHO MUGNU	~ 1'2"	24

LEGEND	
	SCOTCH PINE
	PAPER BIRCH
	MAPLE
	Lombardy Poplar
	WEPPING WILLOW
	LILAC
	MOCK ORANGE
	MUGHO PINE
	CEDARED AREAS
	WHITE CEDAR HEDGE

SHERBROOKE ST.

LANDSCAPE PLAN

04-7

M3676-L02

ONTARIO HOUSING CORPORATION
FAMILY HOUSING PROJECT
SHERBROOKE ST. - PETERBOROUGH
CHARLES HUFFMAN LTD. - PETERBOROUGH
GENERAL CONTRACTOR

WILLIAM LETT — ARCHITECT	DRAWING NO.
145 COLBORN ST. TORONTO 1. TEL. 368-1682	
SCALE: 1" = 30'-0"	DATE: MAY 11 1970
DRAWN: W.L.	PROJECT NO.: G902
OF MIHE	

2

WILLIAM LETT
ASSOCIATION OF PROFESSIONAL ARCHITECTS
MEMBER
MIHE • ARCHITECT